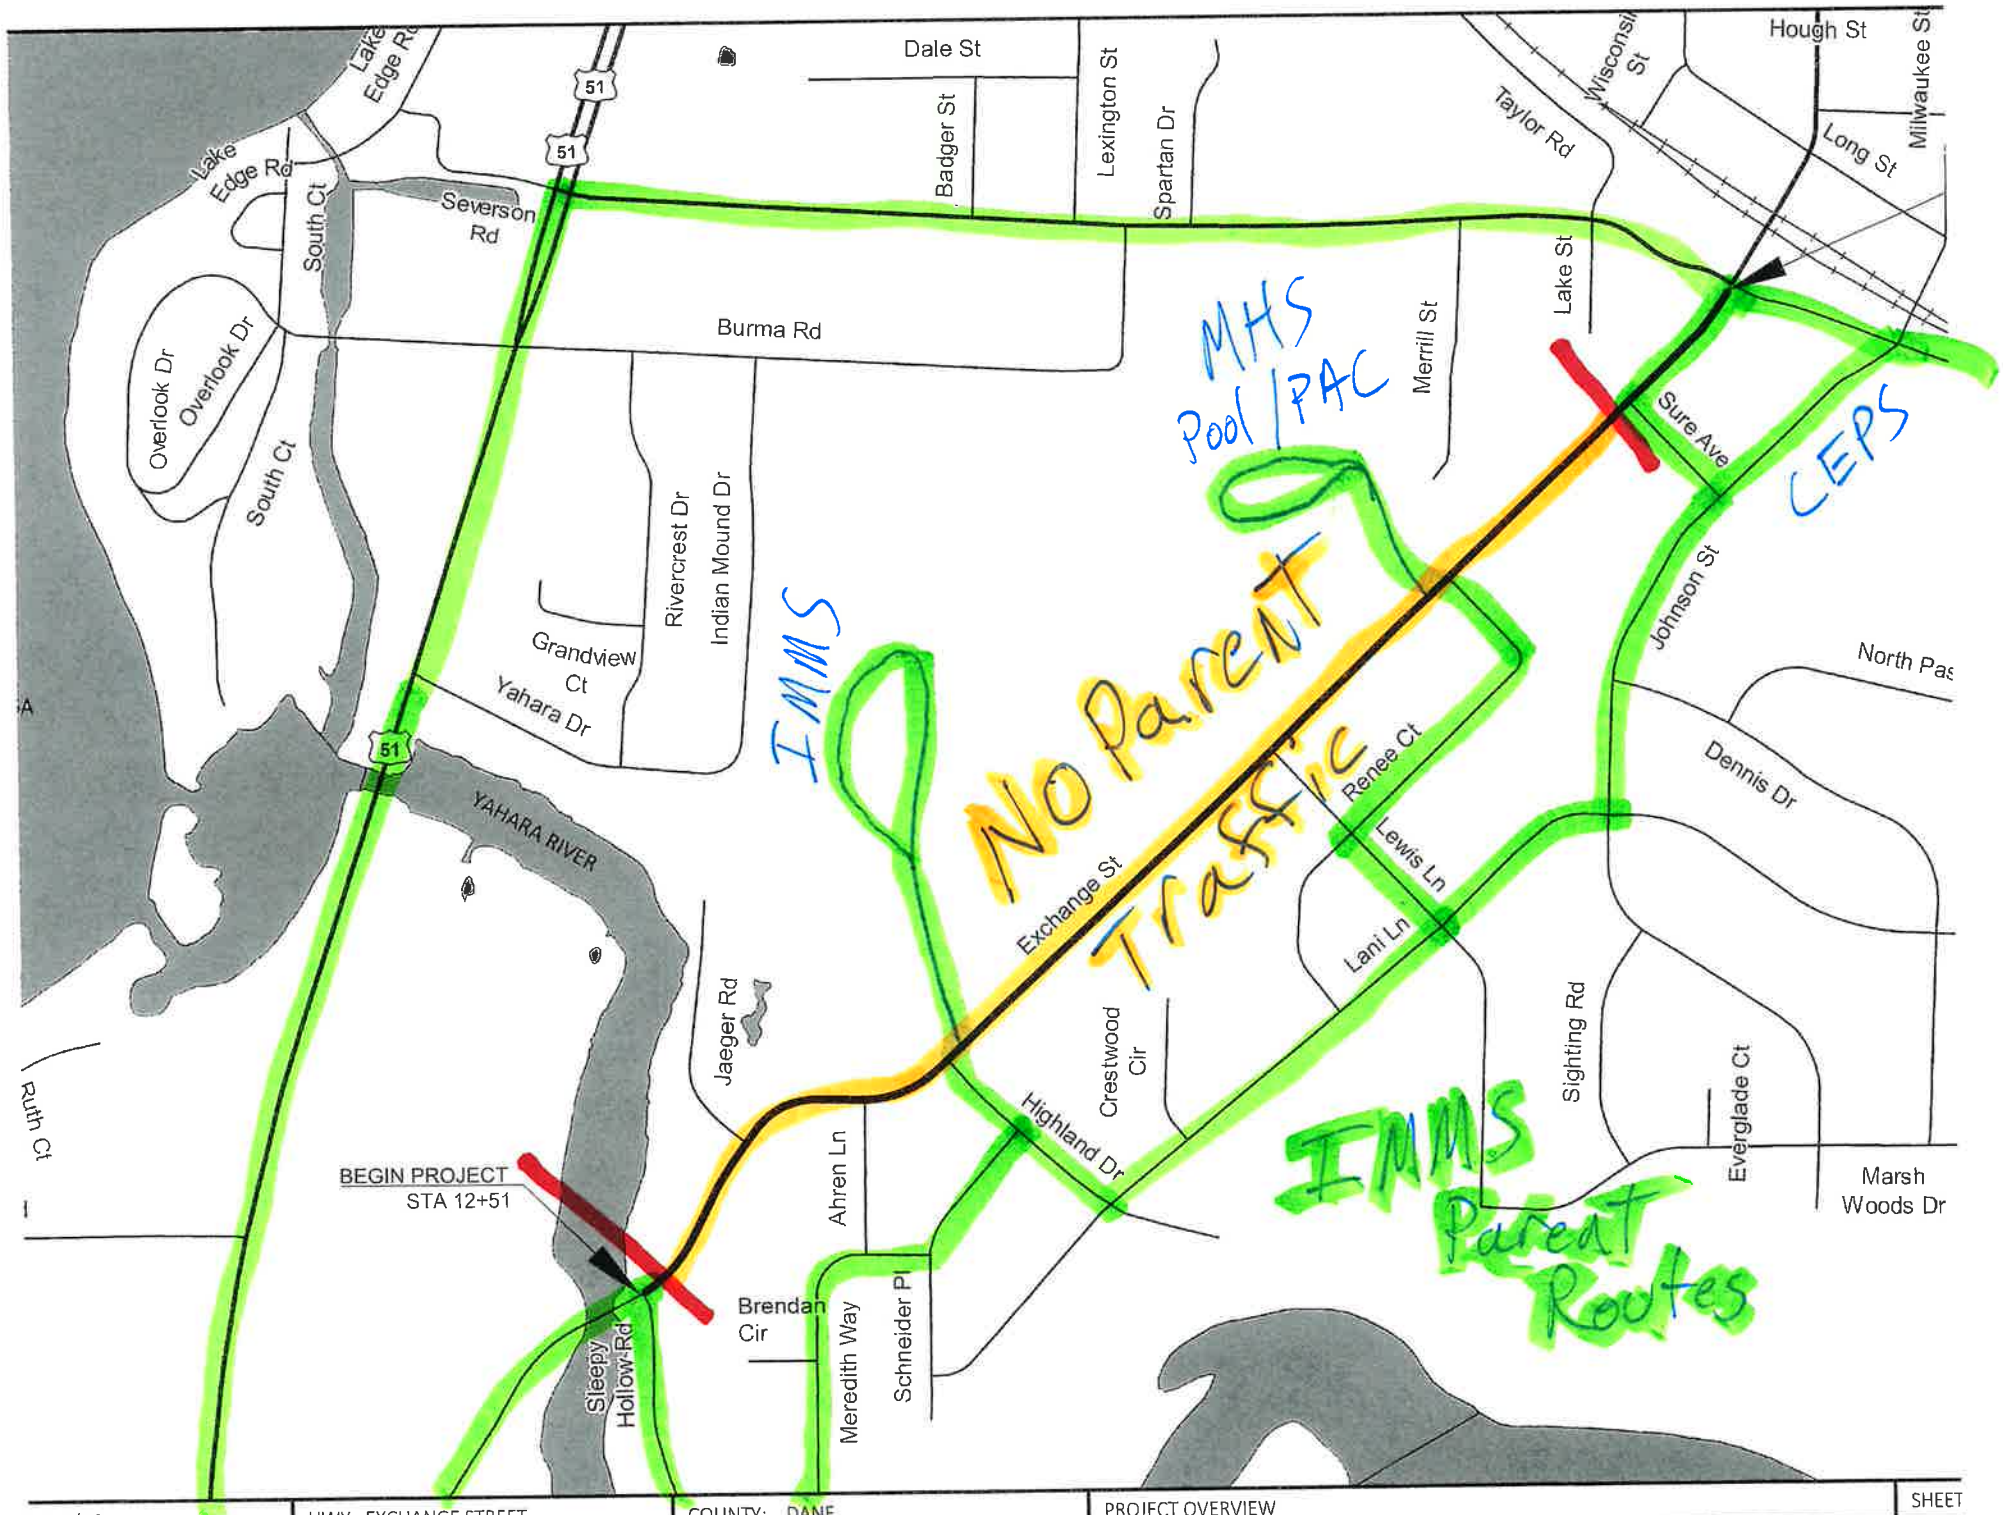

00-05/06	HWY: EXCHANGE STREET	COUNTY: DANE	PROJECT OVERVIEW	SHEET

MC-134-M4 EXCHANGE STREET PRELIMINARY ENGINEERING (FILE)\DRAWING\MC 134 TITLE DWG PLOT DATE: 8/1/2023 6:04 AM PLOT BY: TIM STIEVE PLOT NAME: PLOT SCALE: Custom